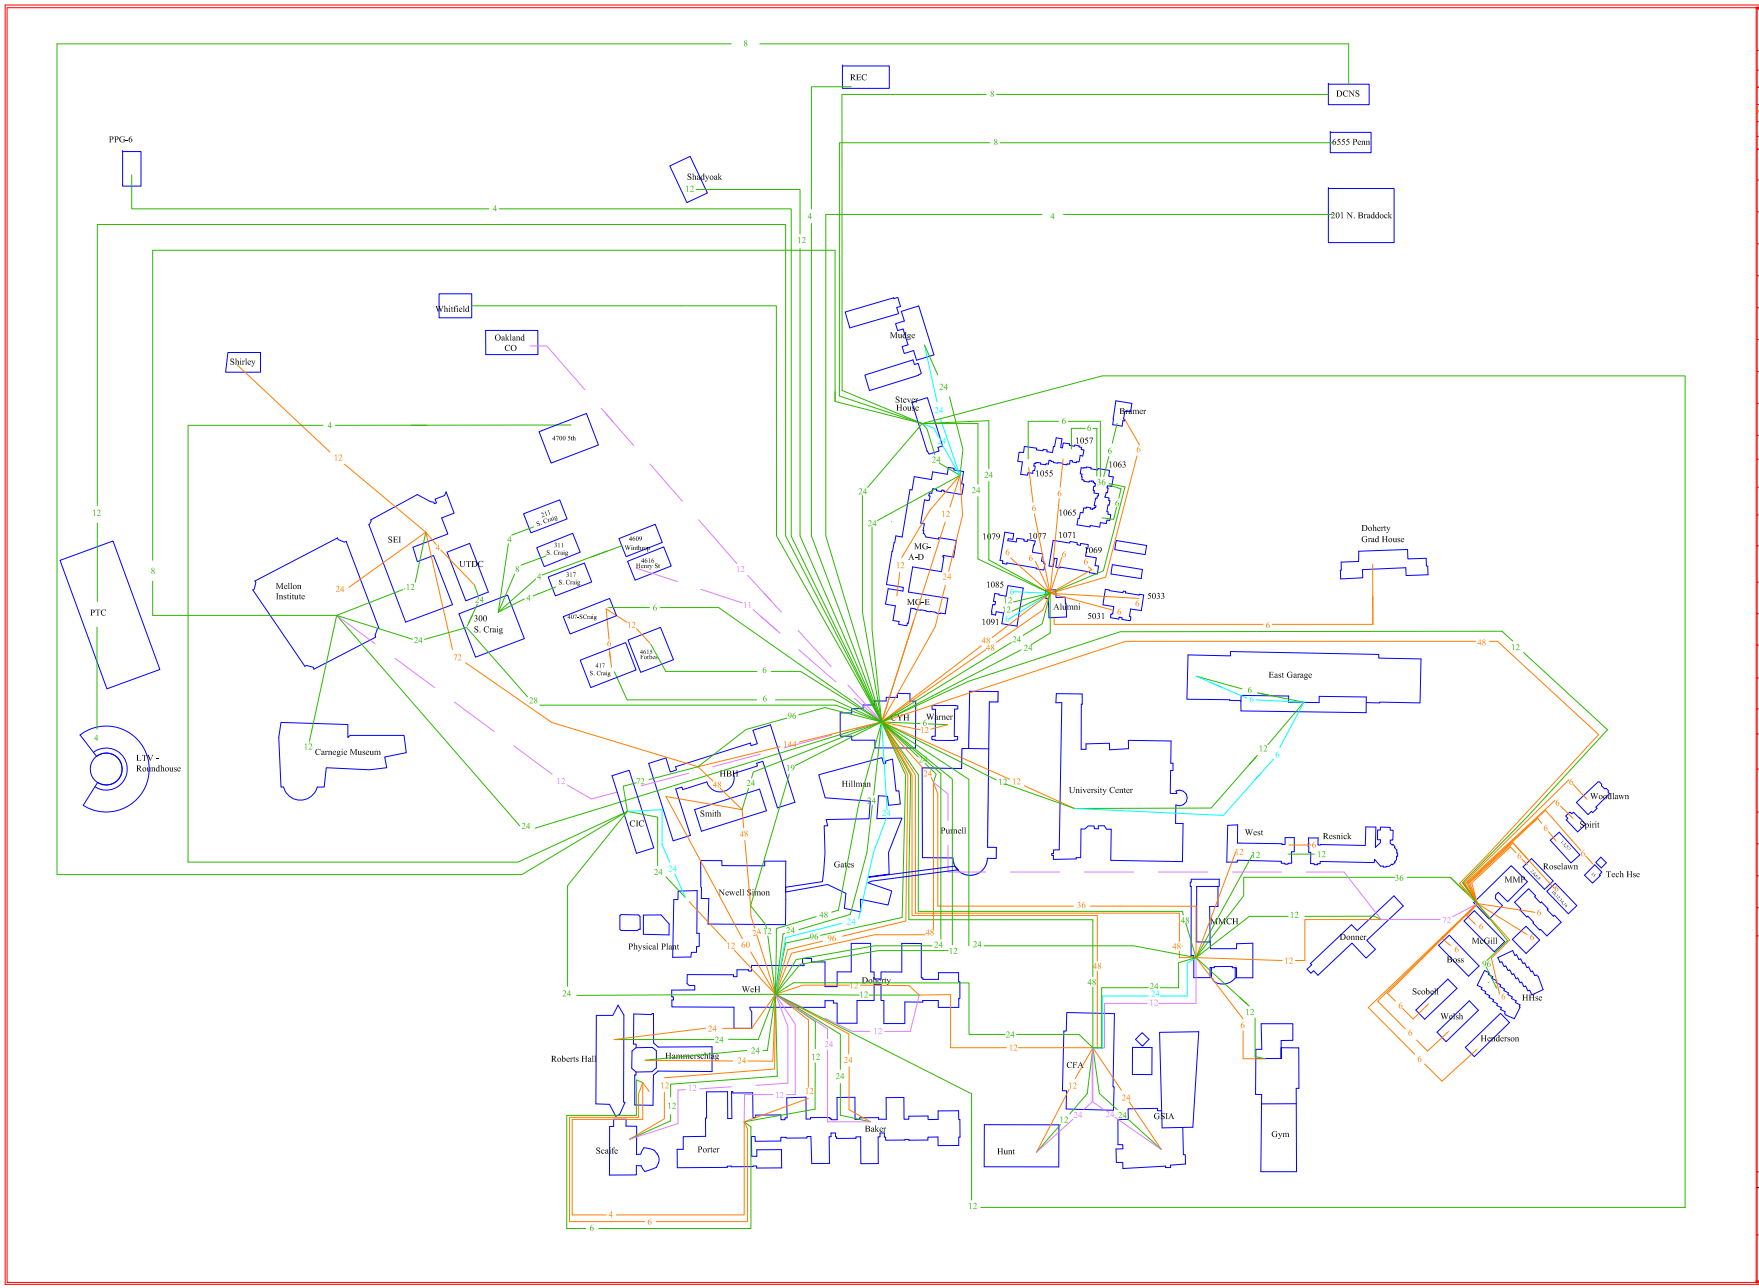

Fiber Legend

- IN PROGRESS Multimode
- IN PROGRESS Singlemode
- Singlemode
- Multimode 62.5 uM
- Multimode 50uM Old
- Multimode 50uM LOMMF

Revisions

2/14/01	
4/20/01	
4/25/01	
8/13/03	Add 72 mm from PCA to MMP
1/15/04	CFA - MMCH: 24-sm/mm LOMMF
8/25/04	CYH to New House - SM (36)
3/20/05	HBH to CIC (72 SM Fiber)
4/5/05	407 S. Craig to Starbucks
4/6/05	PPG-6
10/31/05	Correction on SM to MI from CYH
10/31/05	Change Starbucks to 417 S. Craig
10/31/05	Add 300 S. Craig building
10/31/05	Add 4 MM to UTDC from SEI
2/15/06	Add 24 SM to MI from CYH
2/15/06	Add Fiber frm 300 SC to UTDC
2/15/06	Add Fiber to 300 S. Craig from CYH
2/15/06	Add 12 SM UC to EE Garage
2/16/06	Add 12 MM UC to EE Garage
2/15/06	GATE changed to 4615 Forbes
4/10/06	6 - SM to Parking Garage
4/10/06	24-SM and MM 110Gig EMS from CIC
4/10/06	24-SM and MM 110Gig to CYH > MMCH
4/10/06	24-SM and MM 110Gig to CYH > WeH
4/10/06	"Donner" corrected to DGH
9/06/06	Remove: SC; P&P; BOM E
9/06/06	Add: 311 SC; 417 SC; GATE
9/07/06	2403 Sydney Street Removed
12/22/07	Change frm 4 - 8 SM CYH to Penn
12/22/07	Add 4 SM 300 SC to 4609 Winthrop
12/22/07	Add 4 SM 300 SC to 317 South Craig
12/22/07	Increase fiber frm 9-1 to 4615 Henry Street
1/02/08	Add 24 SM New House to Alum
1/03/08	Add 36 SM Alum to Frat 1063
1/03/08	Add 6 SM: 1057-155-1065: Brenner Hse
1/03/08	Name change: Maybelle to Veronica
1/03/08	Add LTV Site (Roundhouse)
1/08/08	Delete Cathedral Mansion Bldg
2/22/08	Delete 24 SM from NSH-WeH to 12 SM
2/29/08	Add 24 SM frm MI to 300 SC
7/22/08	Change 96 CYH to ALumn to Old 50mm
12/07/09	Removed "In Progress" Fiber to Map
7/22/08	Change 4-6 mm to 1-24 NSH to Web
7/22/08	Add 12SM Web to CYH - Fibr Splice
7/22/08	Add 19SM CYH to NSH
7/22/08	Add 12SM WeH to NH - Fibr Splice
7/22/08	Add 48SM 311SC to 300SC
7/31/08	Add 65M-12MM CYH to WH
8/3/08	Add 24SS-24MM Gates to WeH - Tent
9/3/08	Change - 211SC to 300 SC - Perm
9/3/08	Change - 96mm to 85 CYH to Alumni
11/10/09	Change-6 MM to 4 SM CYH to Whitfield
11/10/09	Change-6 MM to 4 SM CYH to 407 SC
12/07/09	Add 8SM Permanent Penn to CIC
12/07/09	Add 8SM Permanent Wean to CIC
12/07/09	Add 24SM CYH to Gates
12/07/09	Add 24MM CYH to Gates
12/07/09	Add 24SM Gates to Wean
12/07/09	Add 24MM Gates to Wean
11/03/10	Remove Veronica from Map and 12SM
11/03/10	Remove old 48MM - East Campus Garage
11/03/10	PPG - from 6 fiber to 4 fiber
11/15/10	Add 48SM Cyert to Wean (via Gates)
6/21/11	Old 62.5 removed 1091/1085 Frats
6/21/11	12 SM; 6-50um LOMMF added 1091/1085
9/21/11	Removed 48SM Fiber from old steam line
10/21/11	24SM CYH to AH Forbes old steamline
10/31/11	24SM AH to SH Moreward Ave steam
11/29/11	Remove 6 MM Alum to 1065 Frat
12/02/11	Add 4 sm to 4700 5th Avenue - Leased
2/28/12	4 sm to 201 N. Braddock (Sunesys)
2/28/12	Remove from Print - 8 sm from 6555 Penn to CIC

Carnegie Mellon

The CABLE PLANT Office

Carnegie Mellon University
5000 Forbes Avenue
Pittsburgh, Pennsylvania 15213

CAMPUS
FIBER PATHWAY

SHEET TITLE: CAMPUS FIBER

File name: [illegible]

Scale:	Dwn. By:	Date:	Rev. No./Date:
NTS	djz	9/2/04	Rev 18 2/28/12

Project No.:	Dwg. No.:
CS021401	F-1