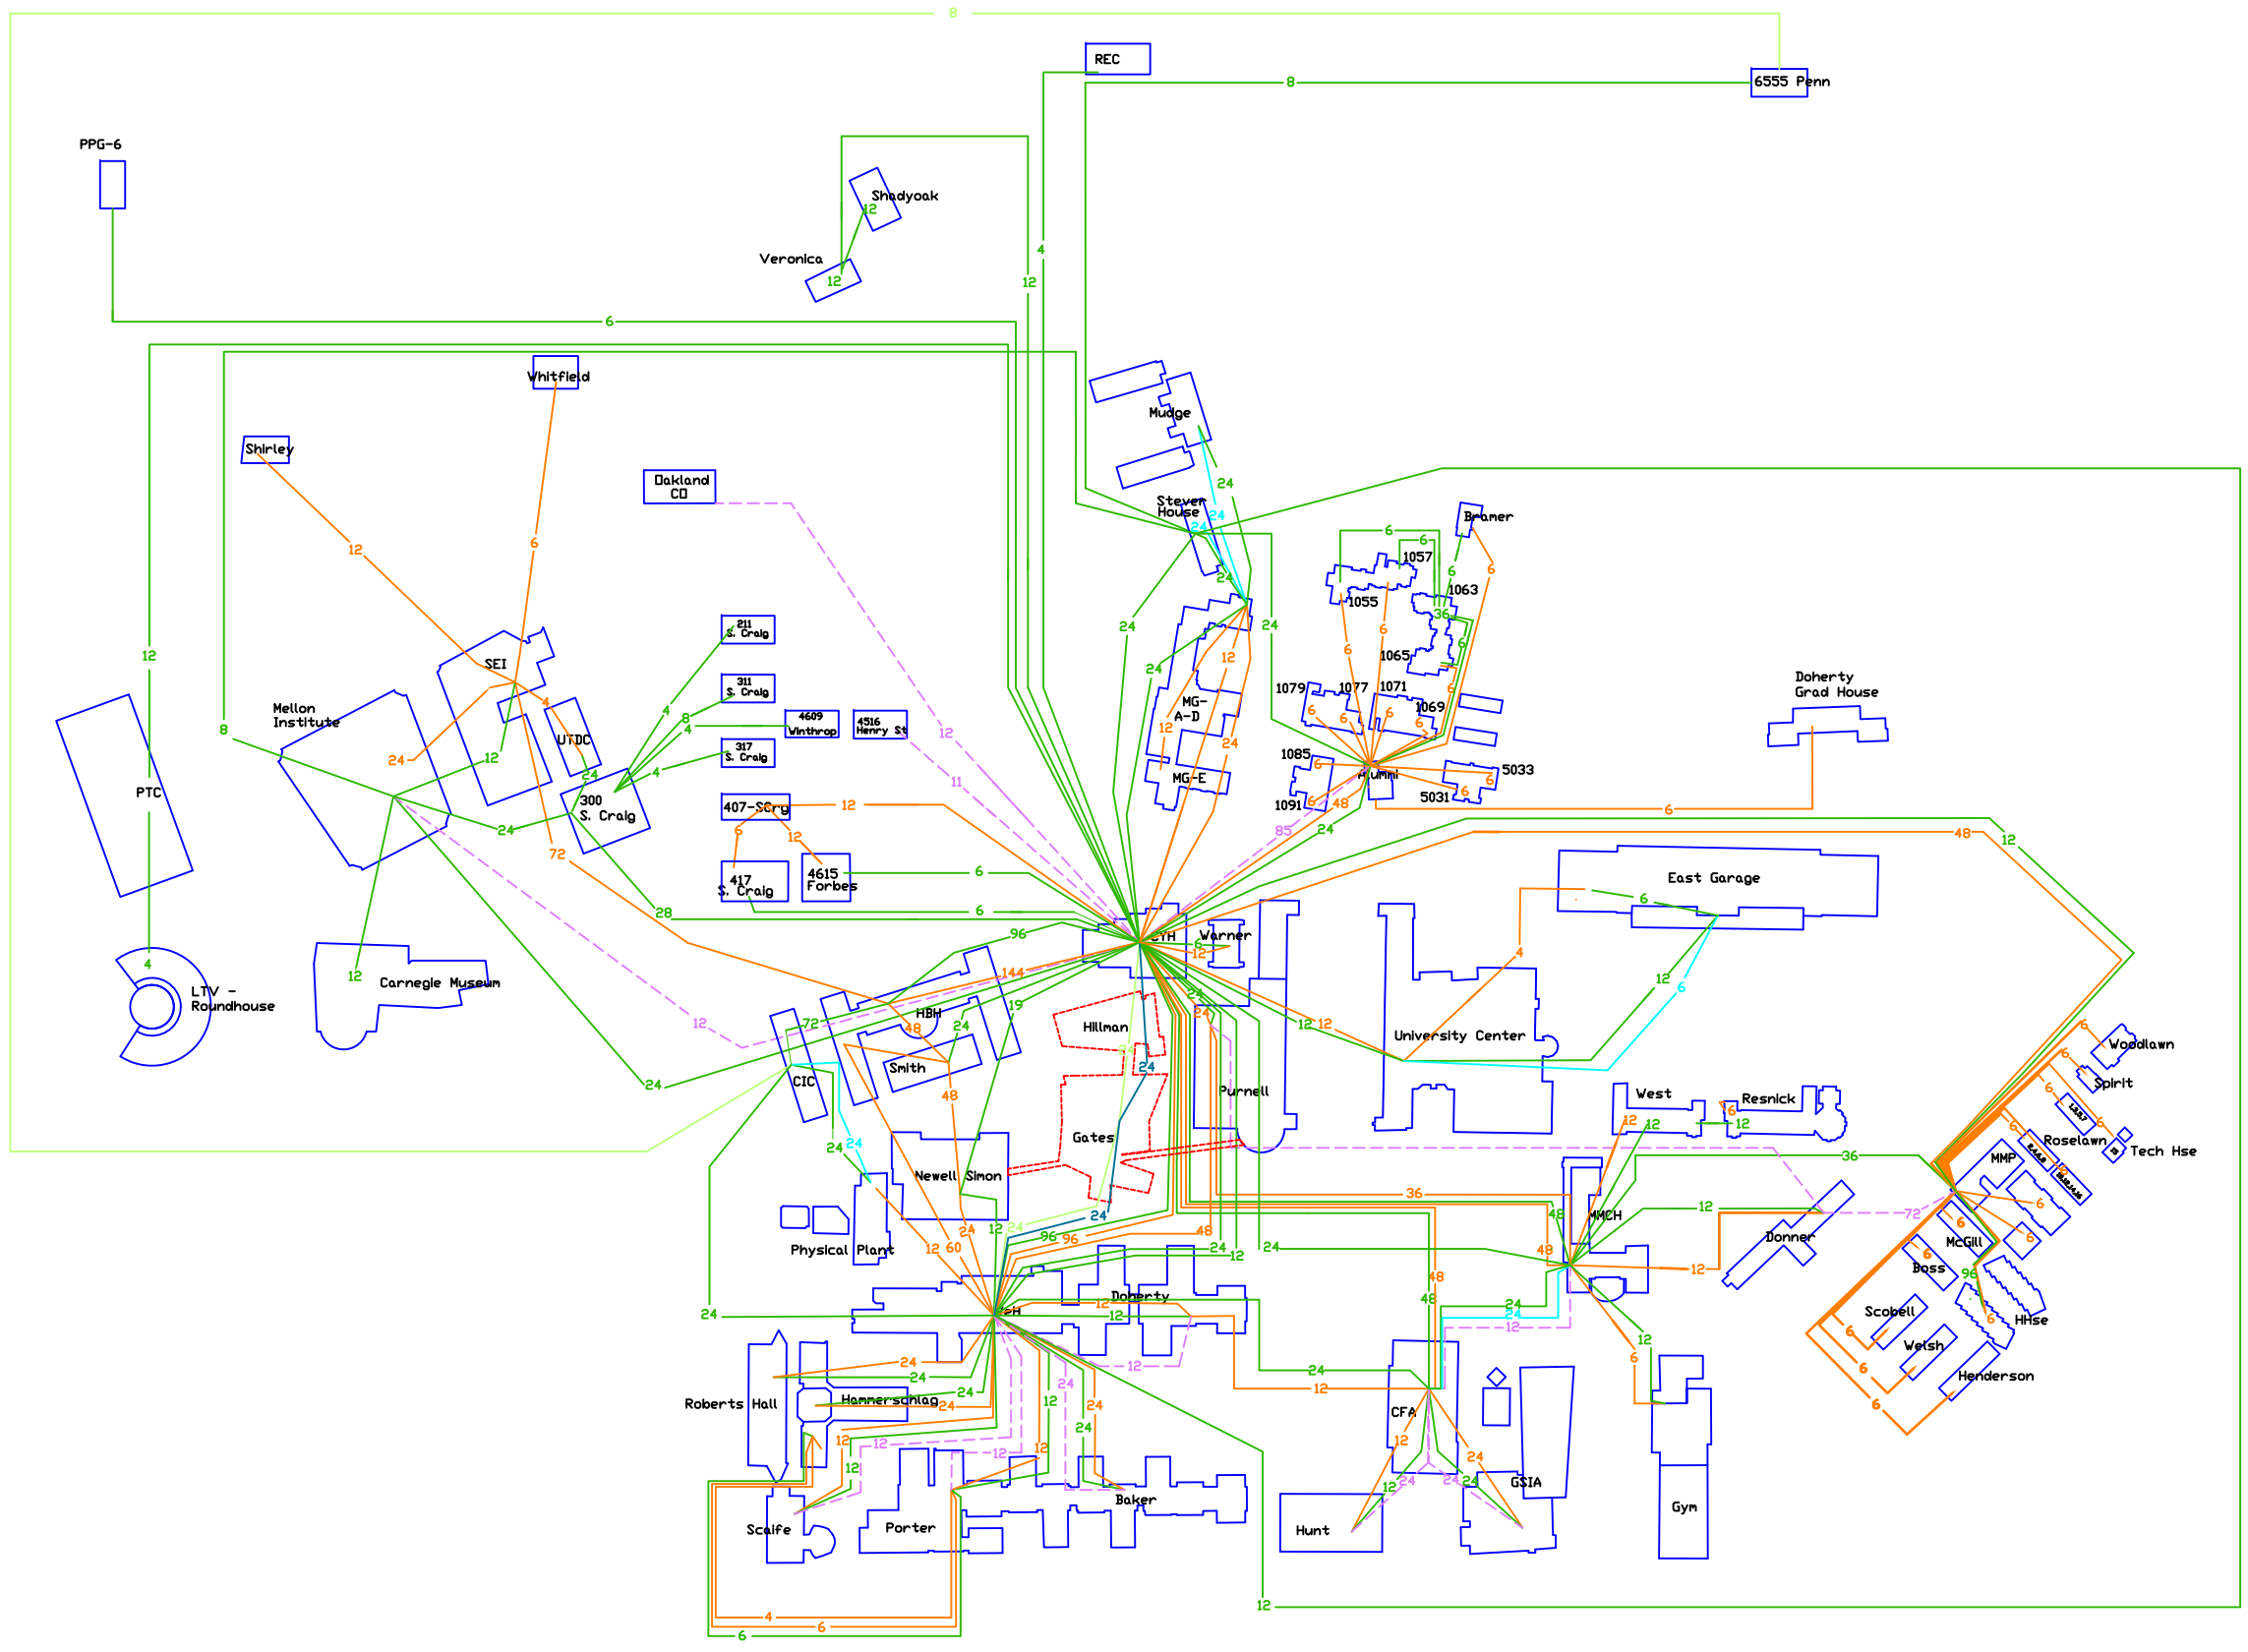

Fiber Legend

- IN PROGRESS Multimode
- IN PROGRESS Singlemode
- Singlemode
- Multimode 62.5 uM
- Multimode 50uM Old
- Multimode 50uM Gig

Revisions

2/14/01	
4/20/01	
4/23/01	
8/13/03	Add 72 mm from PCA to MMP
1/15/04	CFA - MMCH 24-sm/mm (old)
6/25/04	CYH to New House - SM (36)
3/30/05	HBH to CIC (72 SM Fiber)
4/5/05	407 S. Craig to Starbucks
4/6/05	PPG-6
10/31/05	Correction on SM to MI from CYH
10/31/05	Change Starbucks to 407 S. Craig
10/31/05	Add 300 S. Craig building
10/31/05	Add 4 MM to UTDC from SEI
2/15/06	Add 24 SM to MI from CYH
2/15/06	Add Fiber frm 300 SC to UTDC
2/15/06	Add Fiber to 300 S. Craig from CYH
2/15/06	Add 12 SM UC to EE Garage
2/16/06	Add 12 MM UC to EE Garage
2/15/06	GATF changed to 4615 Forbes
4/10/06	6 - SM to Parking Garage
4/10/06	24-SM and MM (10G)to FSH from CIC
4/10/06	24-SM and MM (10G) to CYH & MMCH
4/10/06	24-SM and MM (10G) to CYH & WeH
4/10/06	'Donner' corrected to DGH
9/06/06	Remove: SCJ PAP, BSM E
9/06/06	Add: 311 SCJ, 417 SCJ GATF
9/07/06	2403 Sydney Street Removed
12/22/07	Change frm 4 - 8 SM CYH to Penn
12/22/07	Add 4 SM 300 SC to 4609 Winthrop
12/22/07	Add 4 SM 300 SC to 317 South Craig
12/22/07	Increase fib frm 24 - 28 300 SC/CYH
12/22/07	Increase fiber frm 9-11to 4615 Hry
1/02/08	Add 24 SM New House to Alum
1/03/08	Add 36 SM Alum to Frat 1063
1/03/08	Add 6 SM 1057/155/1065) Brainer Hse
1/03/08	Name change: Maybelle to Veronica
1/03/08	Add LTV Site (Roundhouse)
1/08/08	Delete Cathedral Mansion Bldg
3/27/08	Delete 24 SM from NSH-WeH to 12 SM
5/22/08	Add 24 SM frm MI to 300 SC
5/22/08	Change 36 CYH to Alum to Old 50mm
7/22/08	Add "In Progress" Fiber to Map
7/22/08	Change 4-6 mm to 1-24 NSH to WeH
7/22/08	Add 12SM WeH to CYH - Fiber Splice
7/22/08	Add 19SM CYH to NSH
7/22/08	Add 12SM WeH to NH - Fiber Splice
7/22/08	Add BSM "In progress" Penn to CIC
7/22/08	Add 24SM "In progress" WeH to CIC
7/22/08	Add 4SM 211SC to 300SC
7/31/08	Add 6SM-12MM CYH to WH
8/3/08	Add 24-24MM Gates to WeH - Tent
8/3/08	Change - 211Sc to 300 Sc - Perm
8/3/08	Change - 96mm to 6S CYH to Alumni

Carnegie Mellon
Facilities Management Services
Carnegie Mellon University
5000 Forbes Avenue
Pittsburgh, Pennsylvania 15213

CAMPUS
FIBER PATHWAY

SHEET TITLE: CAMPUS FIBER

File name:

Scale:	Dwn. By:	Date:	Rev. No./Date:
NTS		9/2/04	Rev 10 9/3/08

Project No.:	Dwg. No.:
CS021401	F-1